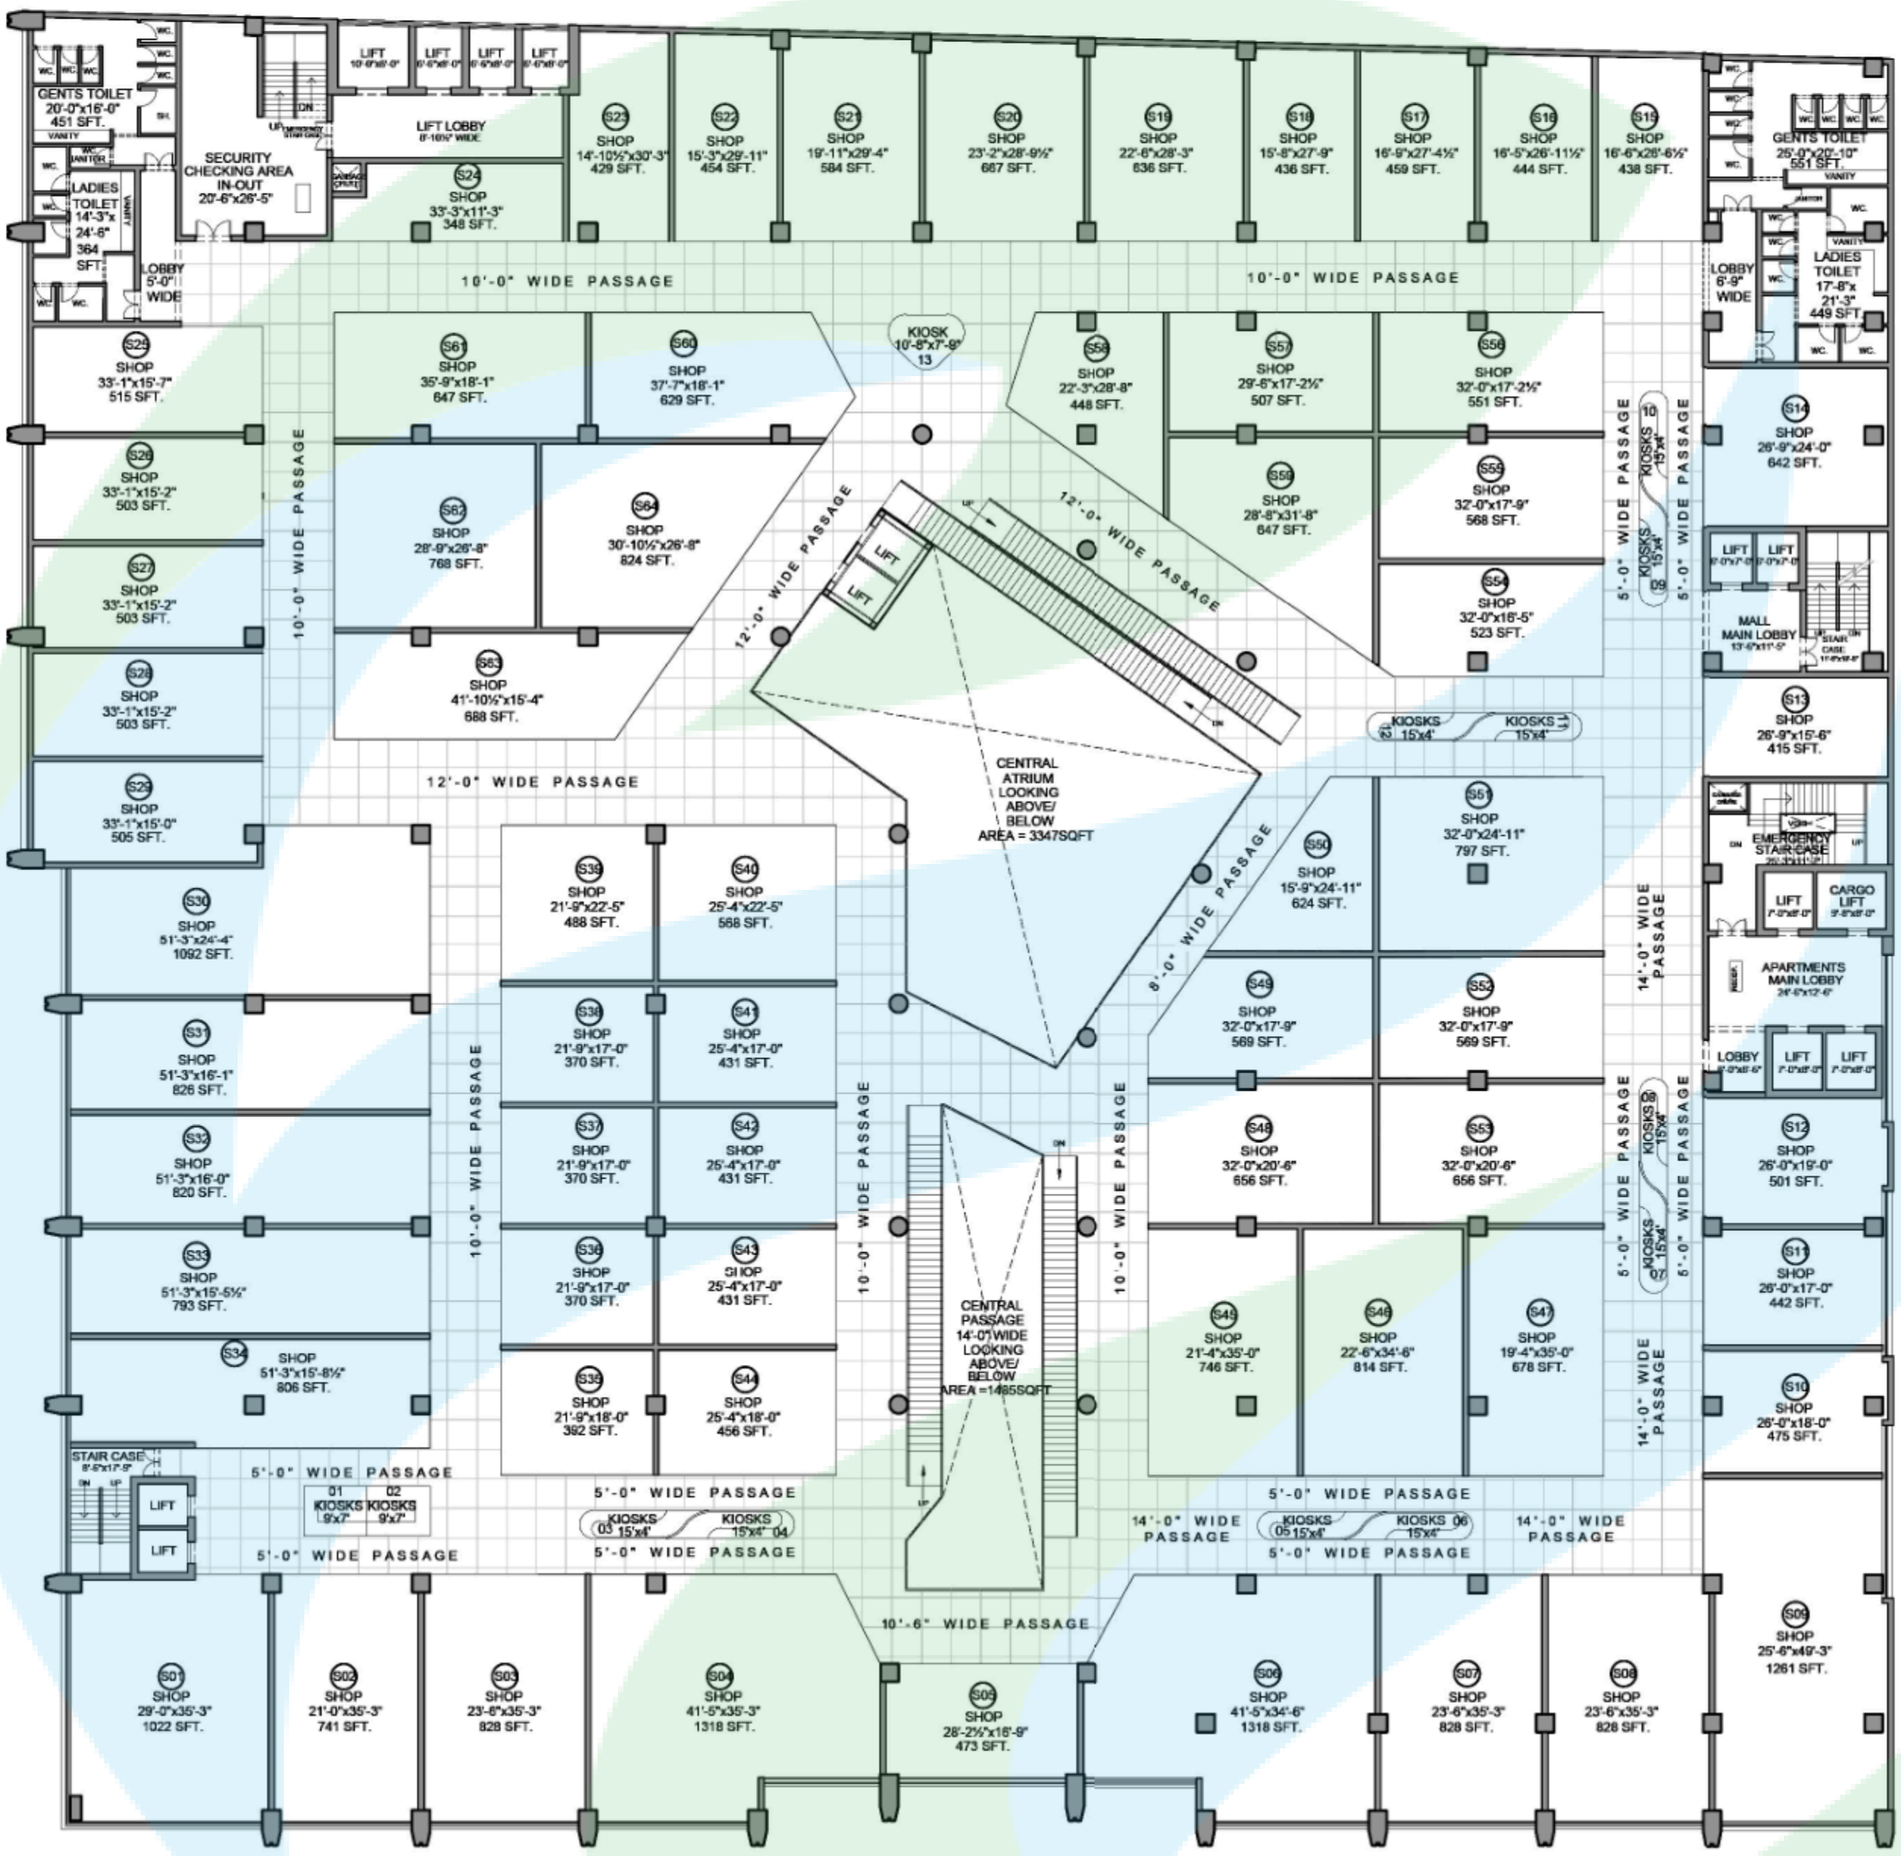


2ND FLOOR PLAN

Project: ICON MALL & TOWERS **Address:** NEAR BAHRIA TOWN, LAHORE	**Client:** ATHAR ASSOCIATES	**Description:**	2nd FLOOR PLAN	**DESIGNED BY:** SAM ARCHITECTS	architects-interiors-planners 65-C2 Main Road PGECHS, Block C2 Nespak Housing Scheme, Lahore, Punjab 54770, Pakistan t: +92 42 5187778 , +92 42 5180304. www.facebook.com/samarchitects.pk www.instagram.com/samarchitects.pk info@samarchitects.com.pk
		Sheet No: A-03	**Date:** 28-04-2025 **Scale:** N.T.S **Rev. Date:**	**Orientation:** N	

Copyright reserve by Sam Architects. This drawing is an instrument of service and is the sole property of SAM Architects. Any use of this drawing without written consent by Sam Architects s prohibited. Drawing scale as indicated are for reference only and are not intended to accucately depict actual or design conditions.Written dimsions shall governed.