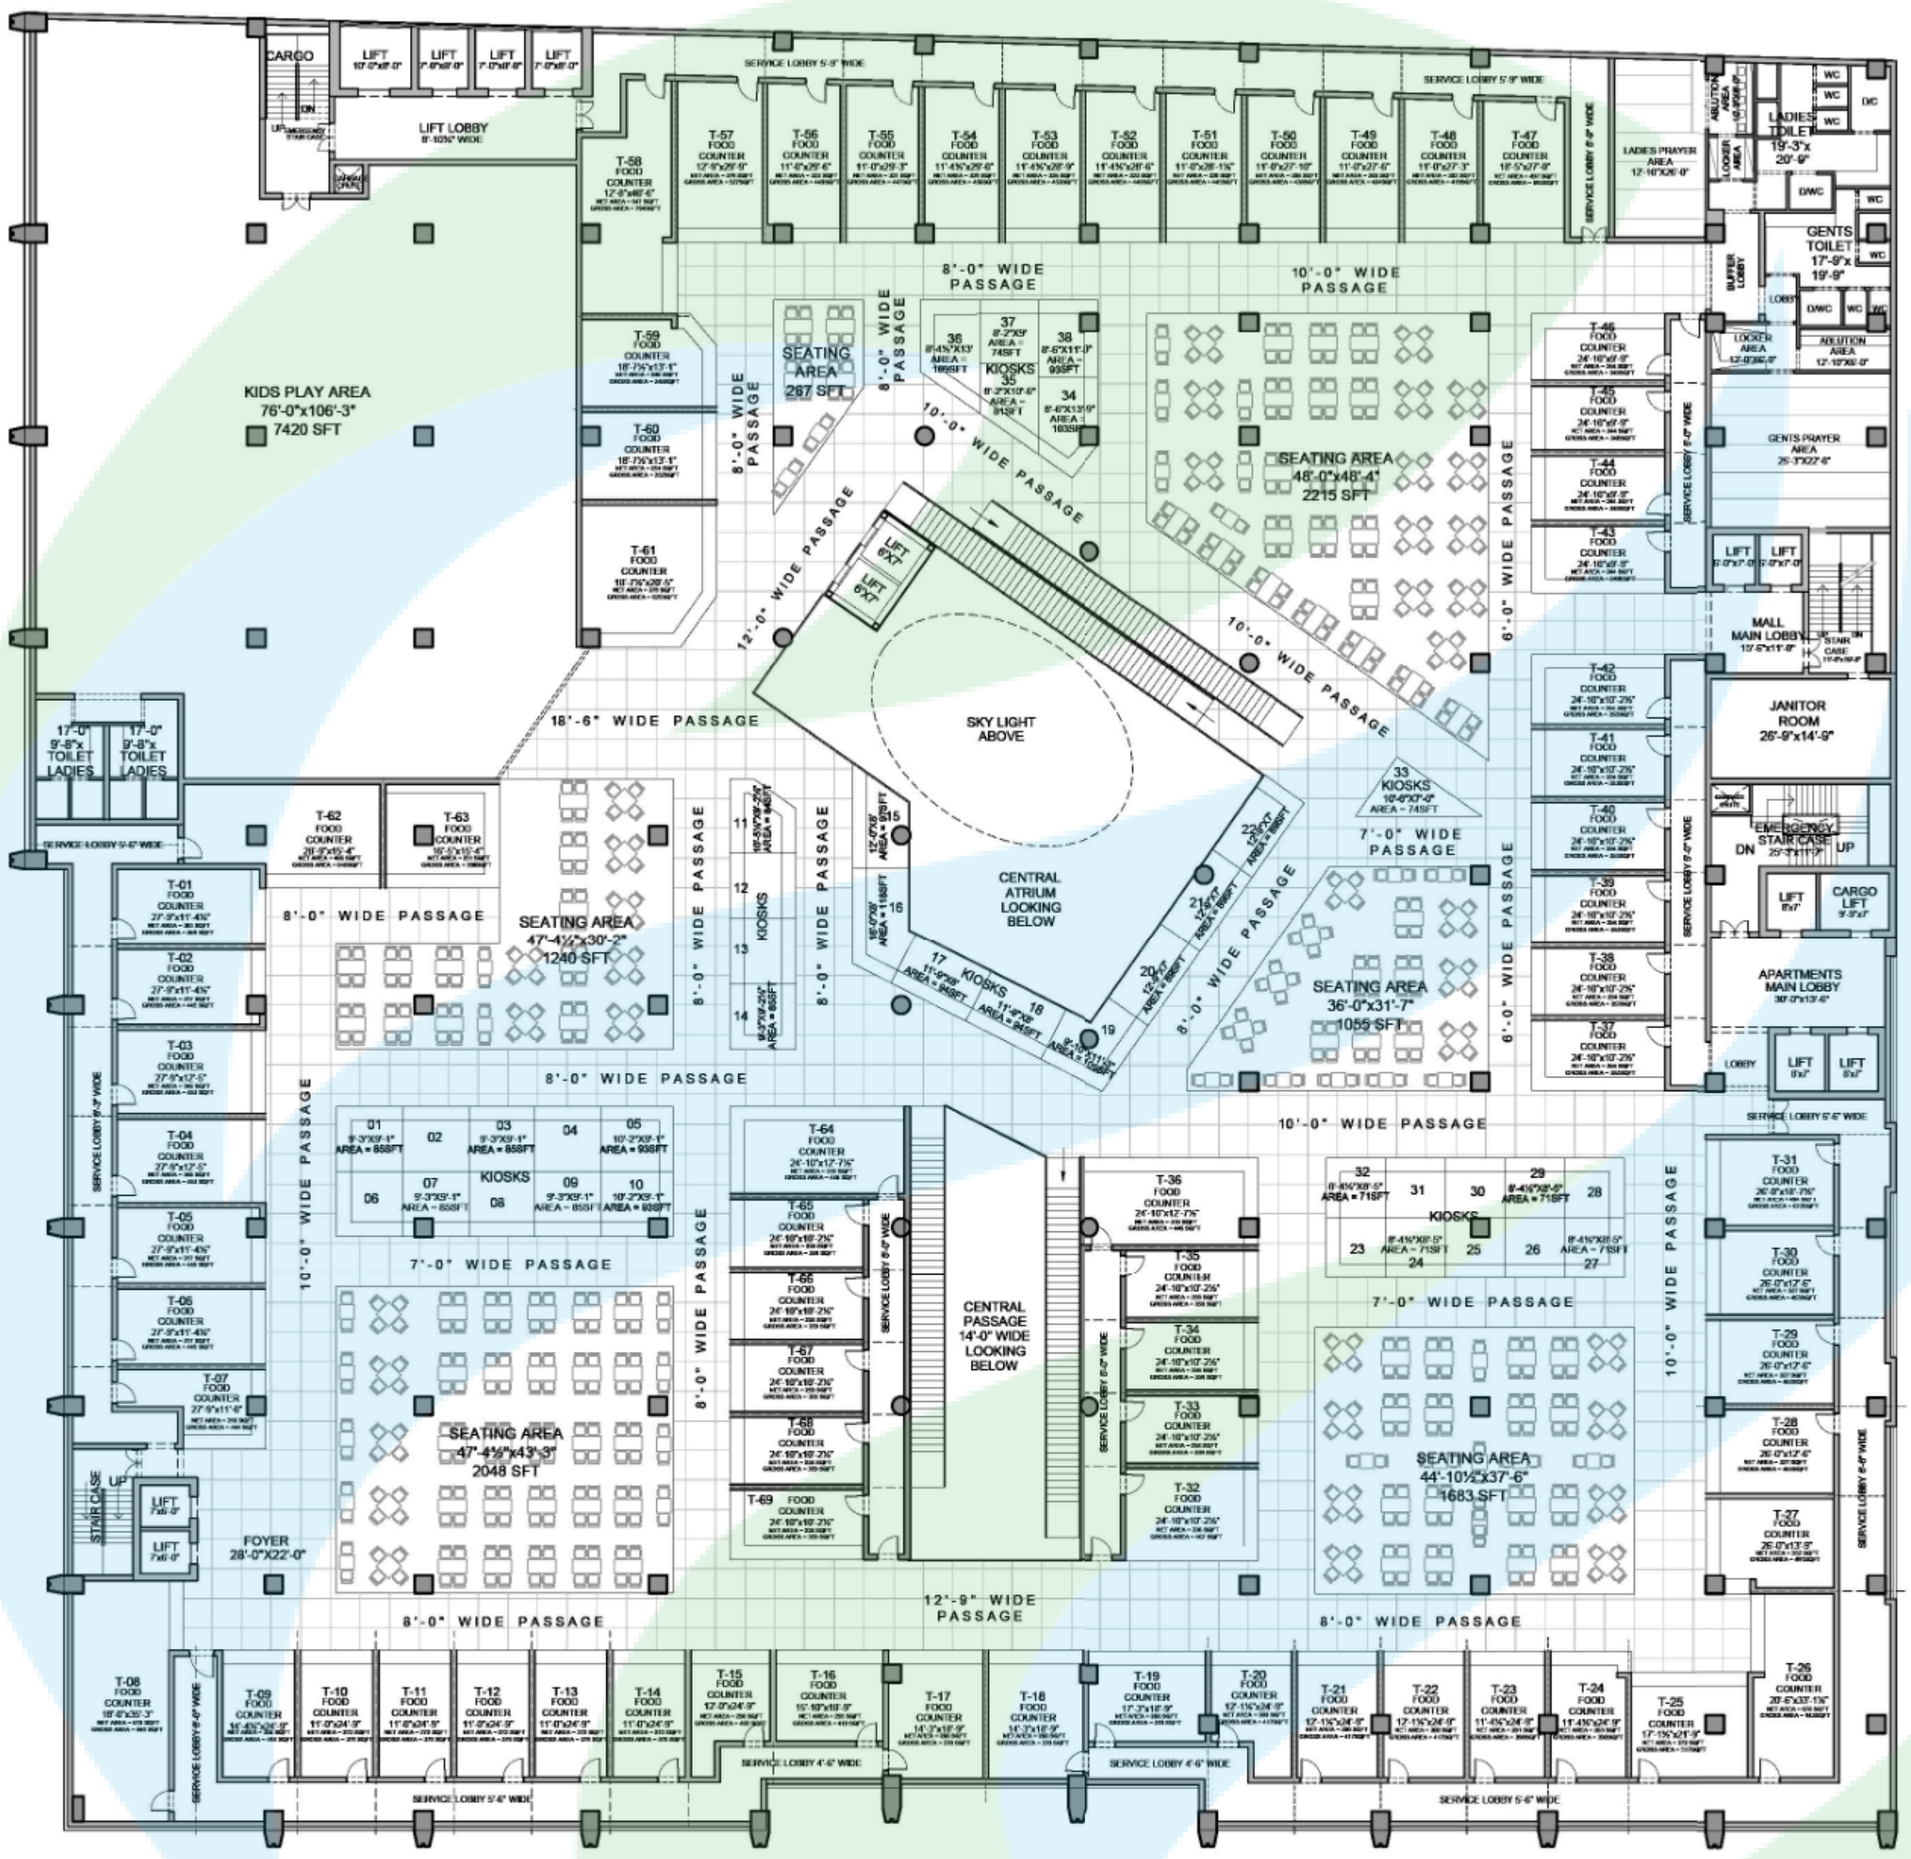



THIRD FLOOR PLAN

| | | | | | |
|---|---|---|---|---|---|
| **Project:** ICON MALL & TOWERS<br>**Address:** NEAR BAHRIA TOWN, LAHORE | **Client:** ATHAR ASSOCIATES | **Description:** | THIRD FLOOR PLAN | **DESIGNED BY:** SAM ARCHITECTS | architects-interiors-planners<br>65-C2 Main Road PGECHS, Block C2<br>Nespak Housing Scheme, Lahore, Punjab<br>54770, Pakistan<br>t: +92 42 5187778 , +92 42 5180304.<br>www.facebook.com/samarchitects.pk<br>www.instagram.com/samarchitects.pk<br>info@samarchitects.com.pk |
| | | **Sheet No:** A-03 | **Date:** 28-04-2025 **Scale:** N.T.S<br>**Rev. Date:** | **Orientation:** N | |

**Copyright reserve** by Sam Architects. This drawing is an instrument of service and is the sole property of SAM Architects. Any use of this drawing without written consent by Sam Architects s prohibited. Drawing scale as indicated are for reference only and are not inlended to accucately depict actual or design conditions.Written dimisions shall governed.