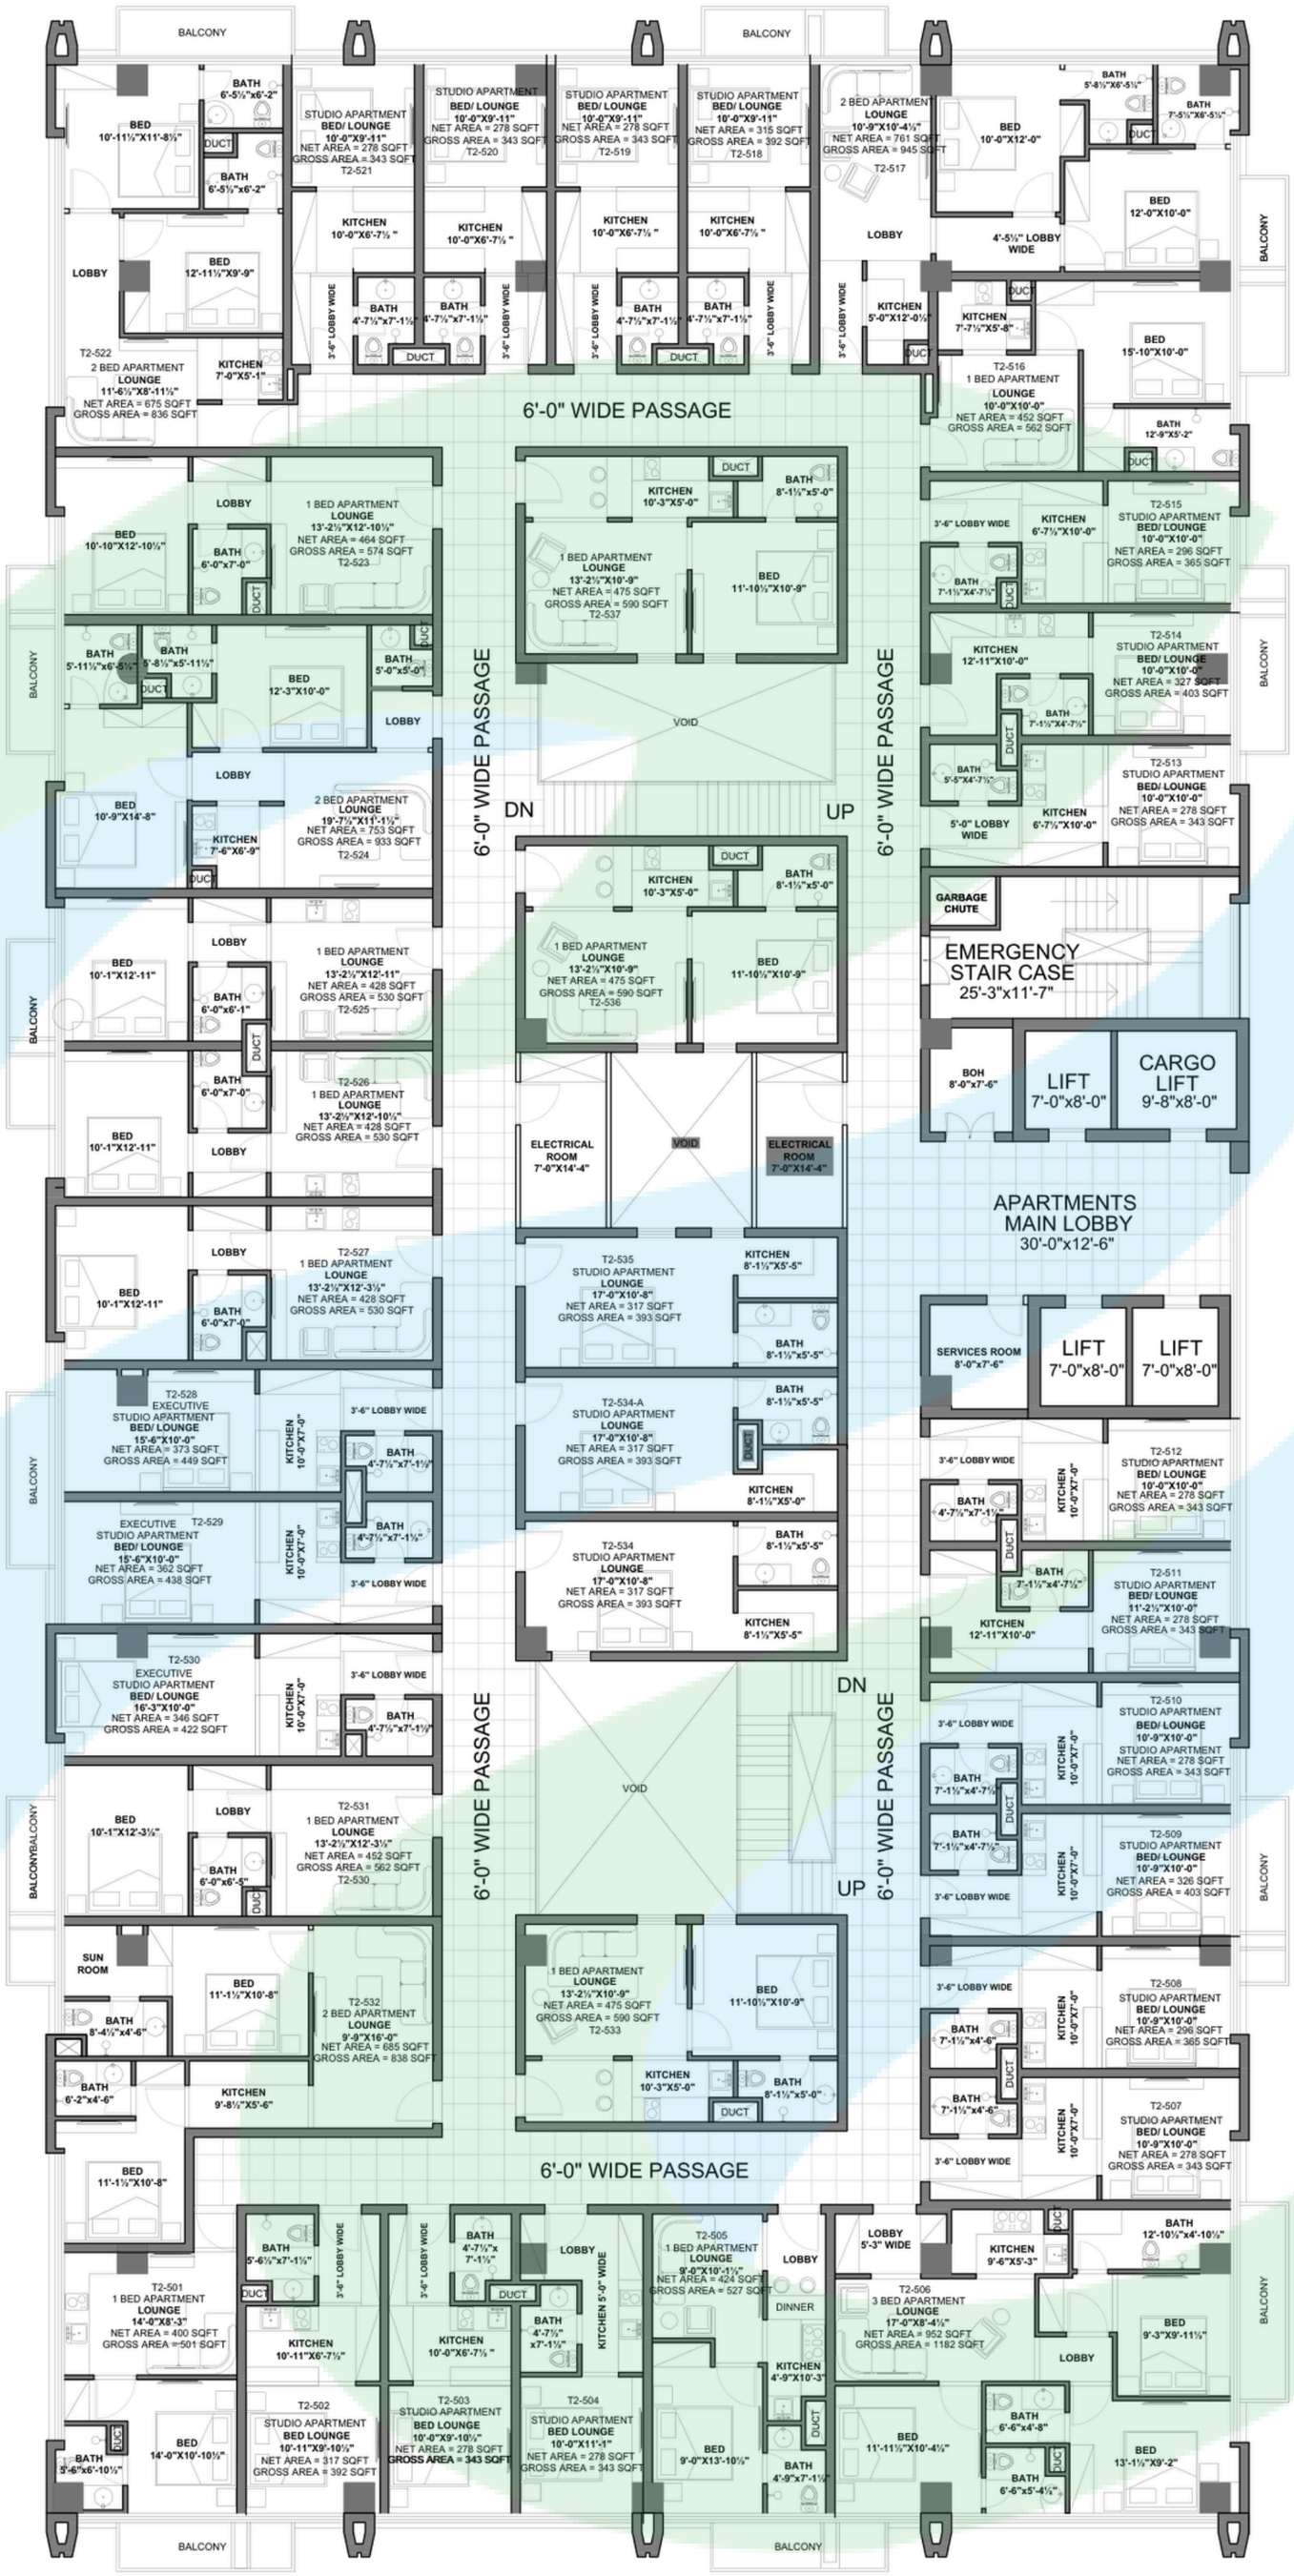


6TH TO 8TH FLOOR PLAN
APARTMENTS TYPICAL REVISED LAYOUT

Project:	**Client:**	**Description:**	REVISED FLOOR PLAN	**DESIGNED BY:**	architects-interiors-planners
ICON MALL & TOWERS	**ATHAR ASSOCIATES**	**Sheet No:** A-01	**Date:** 28-04-2025 **Scale:** N.T.S **Rev. Date:** 18-05-2025	**SAM ARCHITECTS** **Orientation:** N	65-C2 Main Road PGECHS, Block C2 Nespak Housing Scheme, Lahore, Punjab 54770, Pakistan t: +92 42 5187778 , +92 42 5180304. www.facebook.com/samarchitects.pk www.instagram.com/samarchitects.pk info@samarchitects.com.pk
Address: NEAR BAHRIA TOWN, LAHORE					

Copyright reserve by Sam Architects. This drawing is an instrument of service and is the sole property of SAM Architects. Any use of this drawing without written consent by Sam Architects is prohibited. Drawing scale as indicated are for reference only and are not intended to accucately depict actual or design conditions.Written dimisions shall governed.