


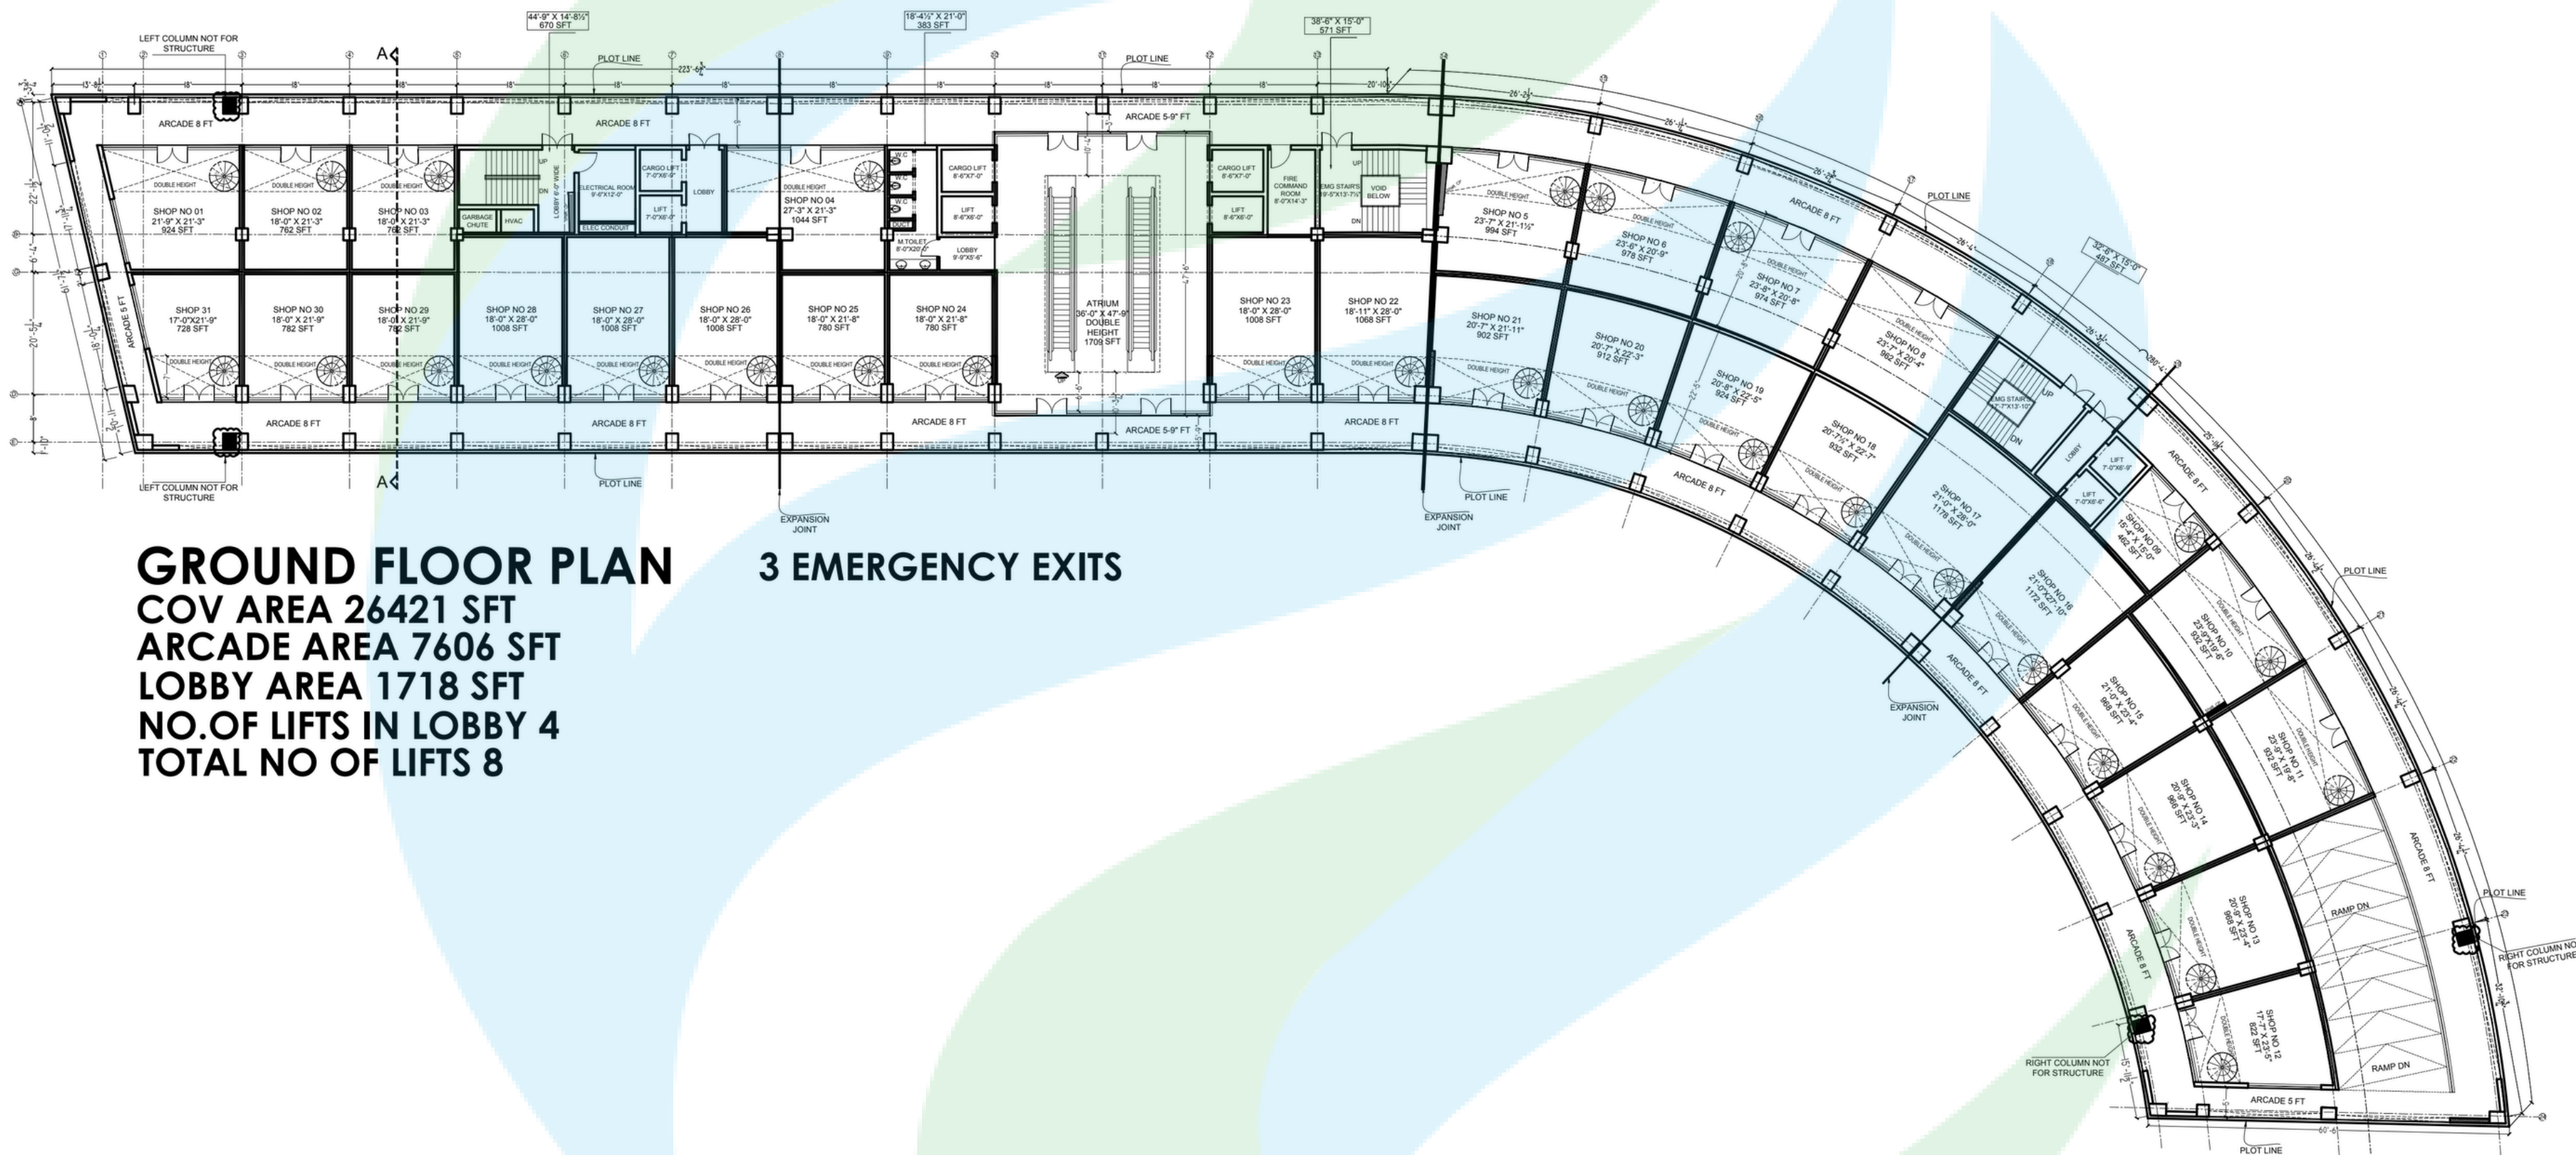

GROUND FLOOR PLAN
COV AREA 26421 SFT
ARCADA AREA 7606 SFT
LOBBY AREA 1718 SFT
NO.OF LIFTS IN LOBBY 4
TOTAL NO OF LIFTS 8

3 EMERGENCY EXITS